NOTES:

1. FOR GENERAL NOTES SYMBOL LIST SEE DWG. E0-01.
2. DISCONNECT AND REMOVE EXISTING SWITCH CORRESPONDING WIRE, CONDUIT TO FIRST OUTLET BOX. PROVIDE WIRING IN CONDUIT AND/OR REPLACE, ALL OR MODIFY EXISTING WIRING TO MAKE EXISTING LIGHTING CIRCUIT OPERATIONAL WITH THE MODIFICATIONS AND ADDITIONS AS INDICATED. △1
3. PROVIDE LIGHTING SWITCH AND CONNECT TO EXISTING LIGHTING CIRCUIT.
4. FOR LIGHTING FIXTURE SCHEDULE SEE DRAWING E2-03
5. PROVIDE CONDUIT EXPLOSION PROOF SEAL FITTING AT EACH CONDUIT ENTERING THE TANK ROOM ENCLOSURE. CONDUIT SEAL SHALL BE APPLETON ESU TYPE.
6. COORDINATE MODIFICATION OF EXISTING CIRCUITS TO ACCOMMODATE THESE REVISIONS TO AVOID EXTENDED INTERRUPTIONS OF SERVICE TO ADJACENT AREAS OR SYSTEM SERVED BY CIRCUITS AFFECTED.

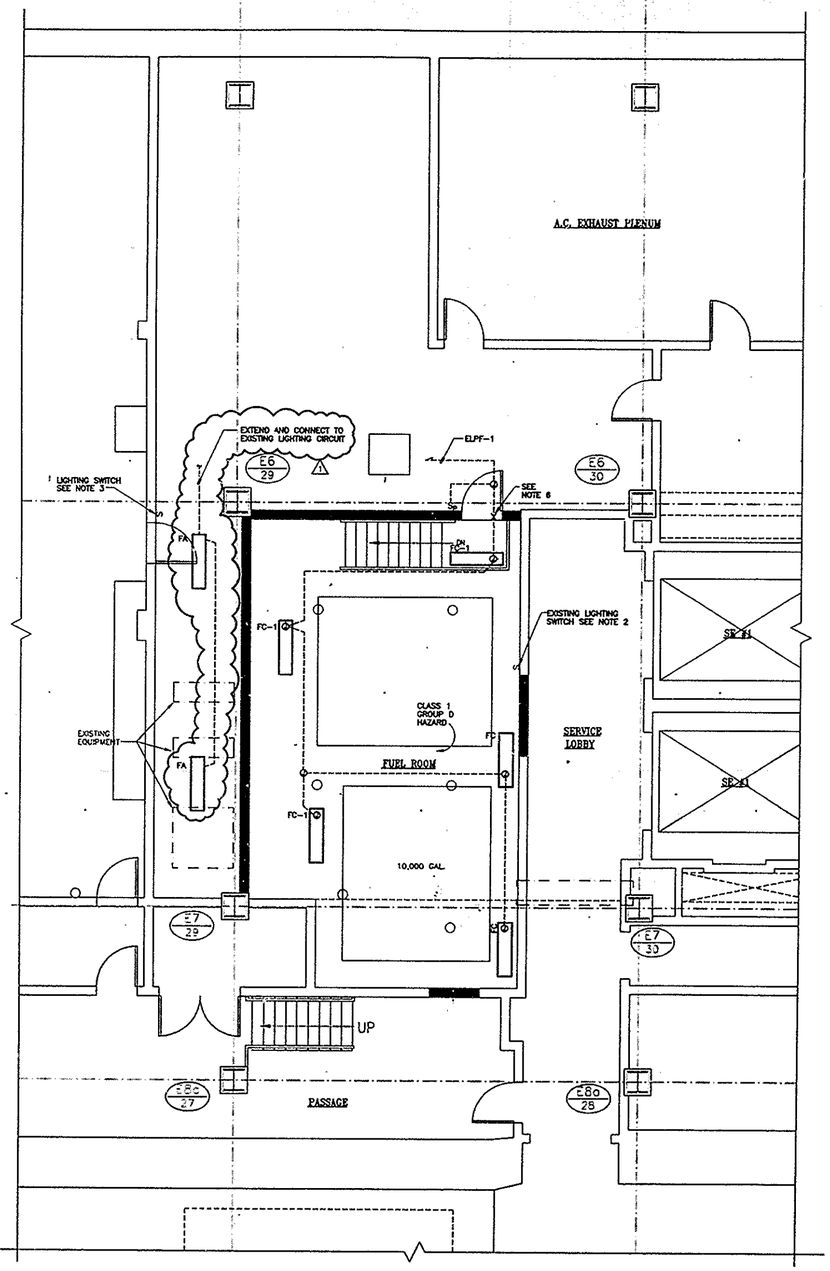

5 WTC PART. PLAN B2 LEVEL
FUEL OIL TANK ROOM

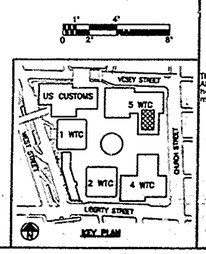

Sheet 57 of 112

THE PORT AUTHORITY OF NY & NJ

ORIGINAL SIGNED & SEALED BY N.Y. P.E. (OR R.A.)

Joseph R. Loring & Associates, Inc.
consulting engineers
One Pennsylvania Plaza
New York, New York 10119-0045
Tel: (212) 563-7400, Fax: (212) 563-7362

THE OFFICE OF DAVID ELLIOT LEBOWITZ PC
ARCHITECTS & PLANNERS
70 WEST 40th STREET NEW YORK NY 10018
TEL 212-391-2080 FAX 212-719-3250

LESLIE E ROBERTSON ASSOCIATES, R.L.L.P.
CONSULTING STRUCTURAL ENGINEERS
250 EAST 40TH STREET
NEW YORK, NY 10016-4808
TEL 212-750-9000 FAX 212-750-9070

I HEREBY CERTIFY THAT THIS IS A TRUE AND CORRECT COPY OF ONE OF THE CONTRACT DRAWINGS FOR CONTRACT NO. WTC-945.071 IN THE FORM IN WHICH SAID DRAWINGS EXISTED AT THE TIME THE SAID CONTRACT WAS EXECUTED BY THE PARTIES.

DATE 11/16/98 Sultan A. Ashan SPEC. WRITER

DATE 11/17/98 P.L. Lorenzo ENGINEER OF DESIGN

No.	Date	Revision	Approved
1	12/12/97	ADDED 2 LIGHT FIXTURE	
	11/17/97	ISSUED FOR IND	

Engineering Department
Design Divisions

The World Trade Center

Title

STANDBY POWER
5 WORLD TRADE CENTER

ELECTRICAL

5 WTC FUEL OIL TANK ROOM △1 LIGHTING PLAN

This drawing subject to conditions in contract. All inventions, ideas, designs and methods herein are reserved to Port Authority and may not be used without its written consent.

Designed by M.A.R. Drawn by Check by

Date 11/17/97 Scale AS NOTED

Contract Number WTC-945.071 Drawing Number E3-01